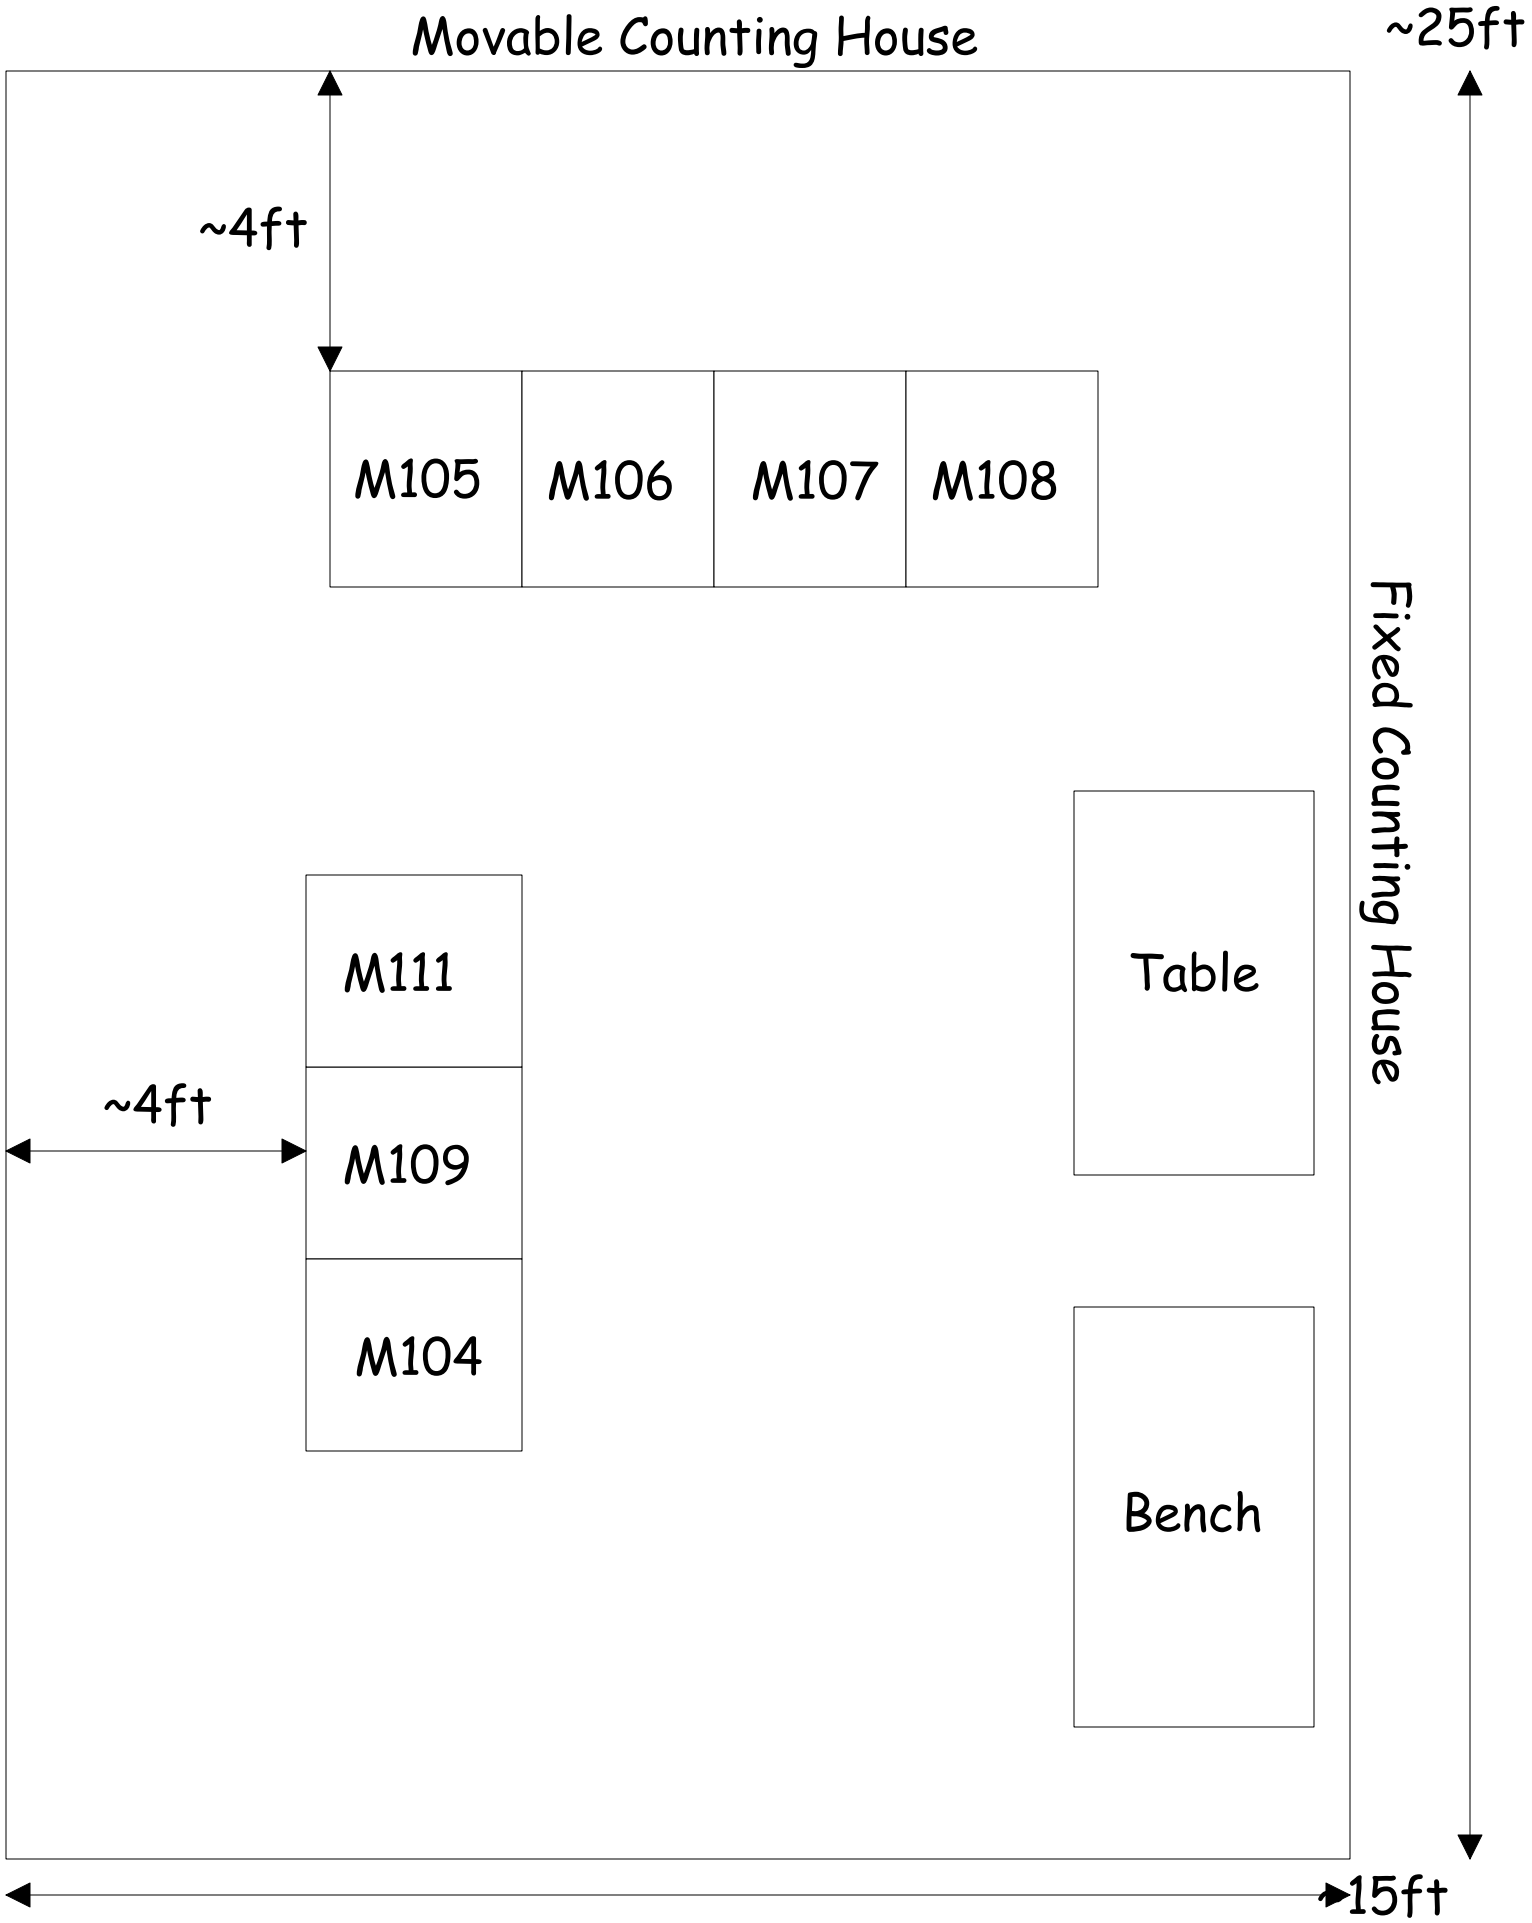L1Cal Sidewalk Floor Plan