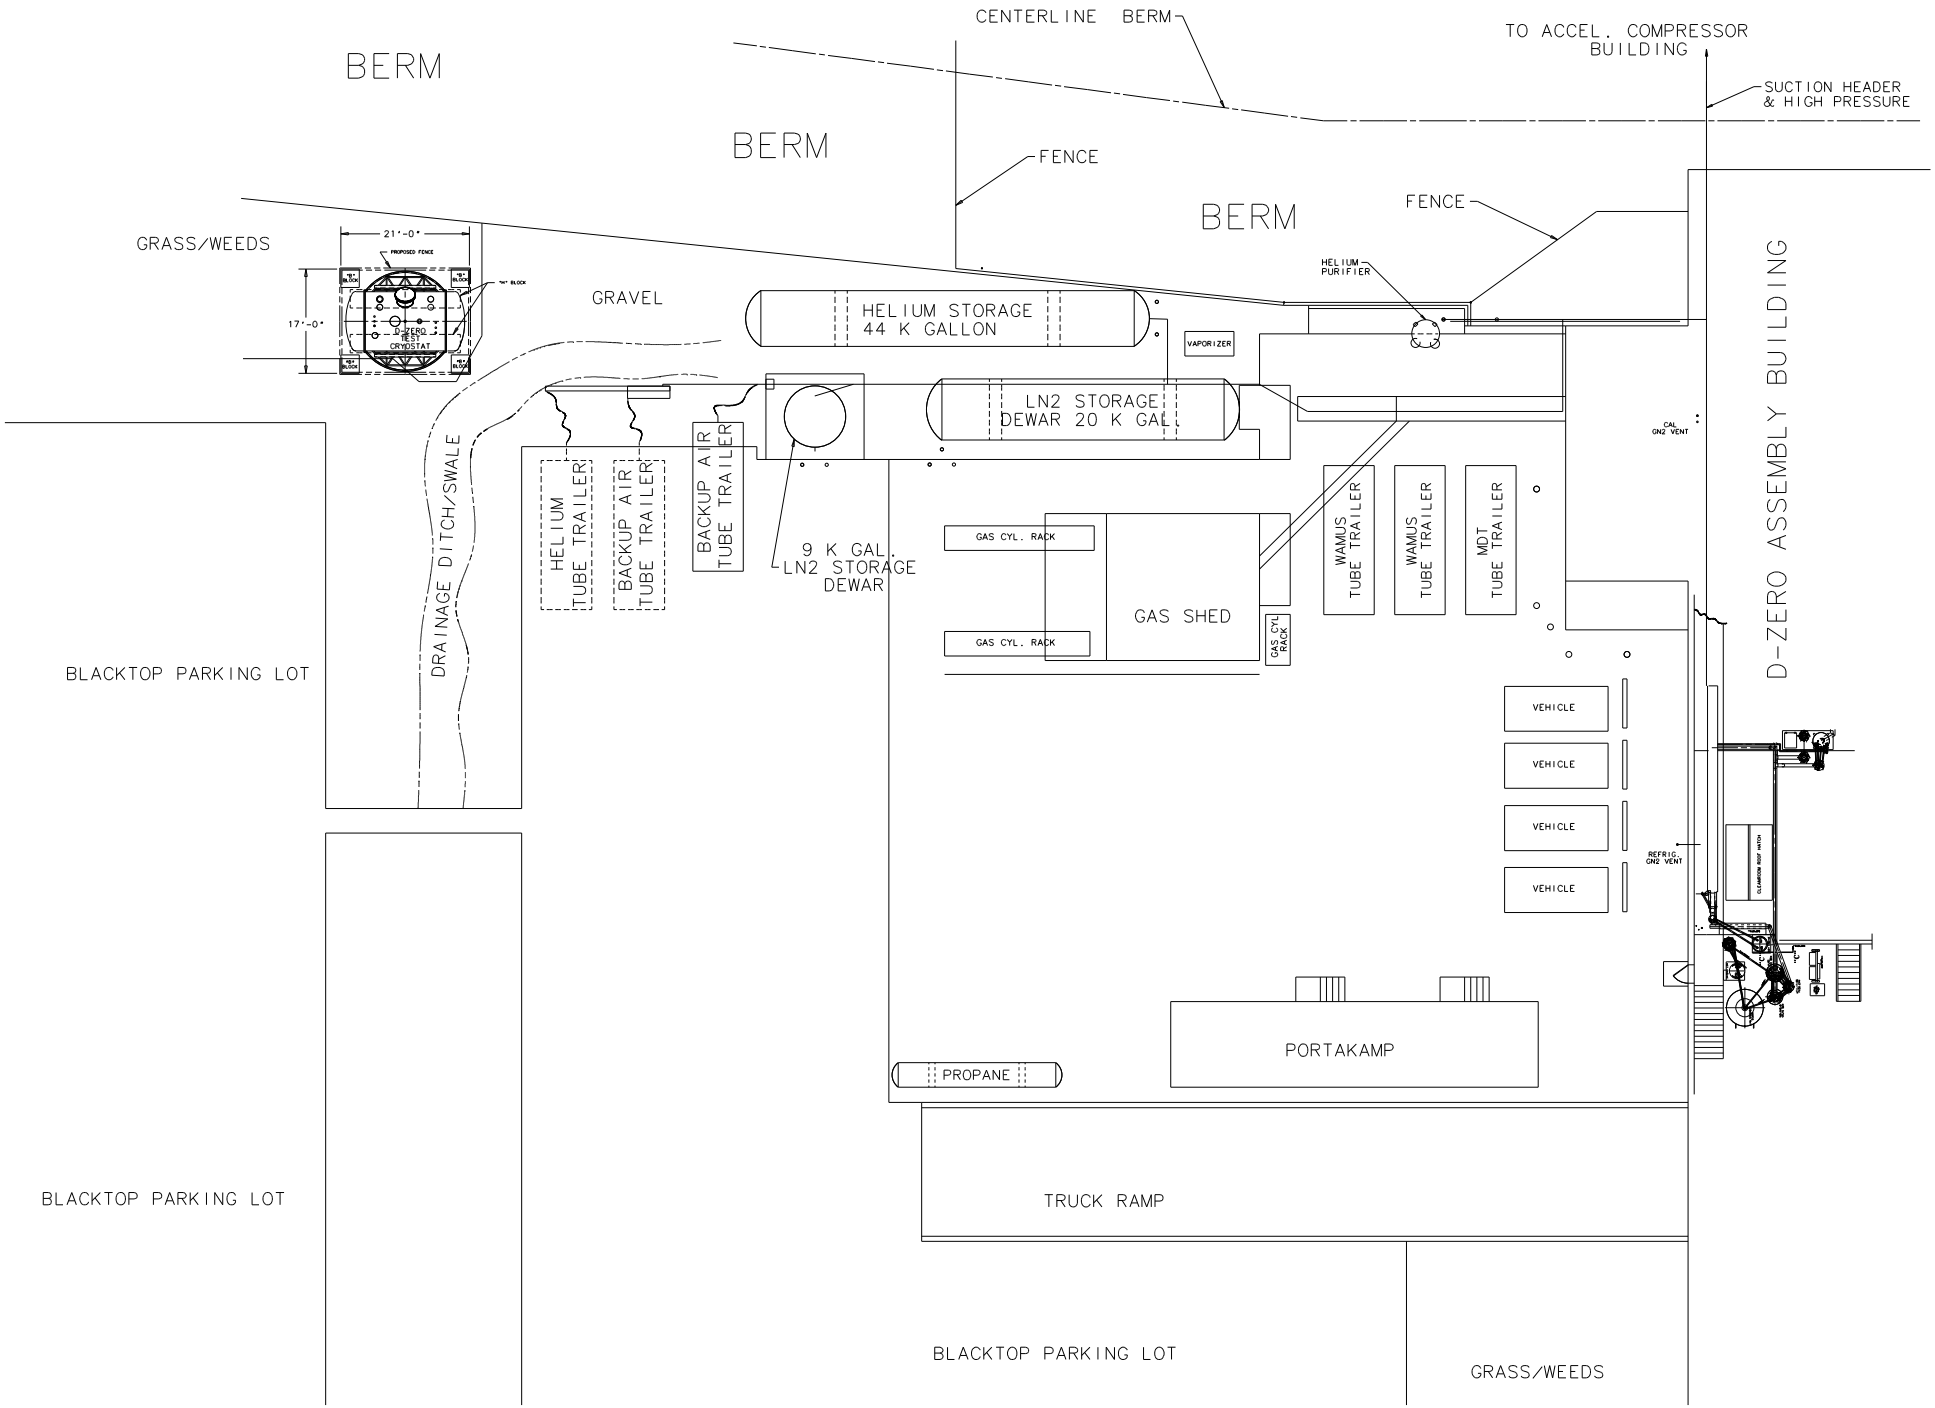

CENTERLINE BERM
TO ACCEL. COMPRESSOR BUILDING
SUCTION HEADER & HIGH PRESSURE
BERM
BERM
BERM
FENCE
FENCE
GRASS/WEEDS
21'-0"
17'-0"
D-ZERO TEST CRYOSTAT
GRAVEL
HELIUM STORAGE 44 K GALLON
HELIUM PURIFIER
VAPORIZER
LN2 STORAGE DEWAR 20 K GAL
CAL GN2 VENT
D-ZERO ASSEMBLY BUILDING
DRAINAGE DITCH/SWALE
HELIUM TUBE TRAILER
BACKUP AIR TUBE TRAILER
BACKUP AIR TUBE TRAILER
9 K GAL. LN2 STORAGE DEWAR
GAS CYL. RACK
GAS CYL. RACK
GAS SHED
GAS CYL RACK
WAMUS TUBE TRAILER
WAMUS TUBE TRAILER
MDT TUBE TRAILER
BLACKTOP PARKING LOT
VEHICLE
VEHICLE
VEHICLE
VEHICLE
REFRIG. GN2 VENT
PORTAKAMP
PROPANE
TRUCK RAMP
BLACKTOP PARKING LOT
BLACKTOP PARKING LOT
GRASS/WEEDS